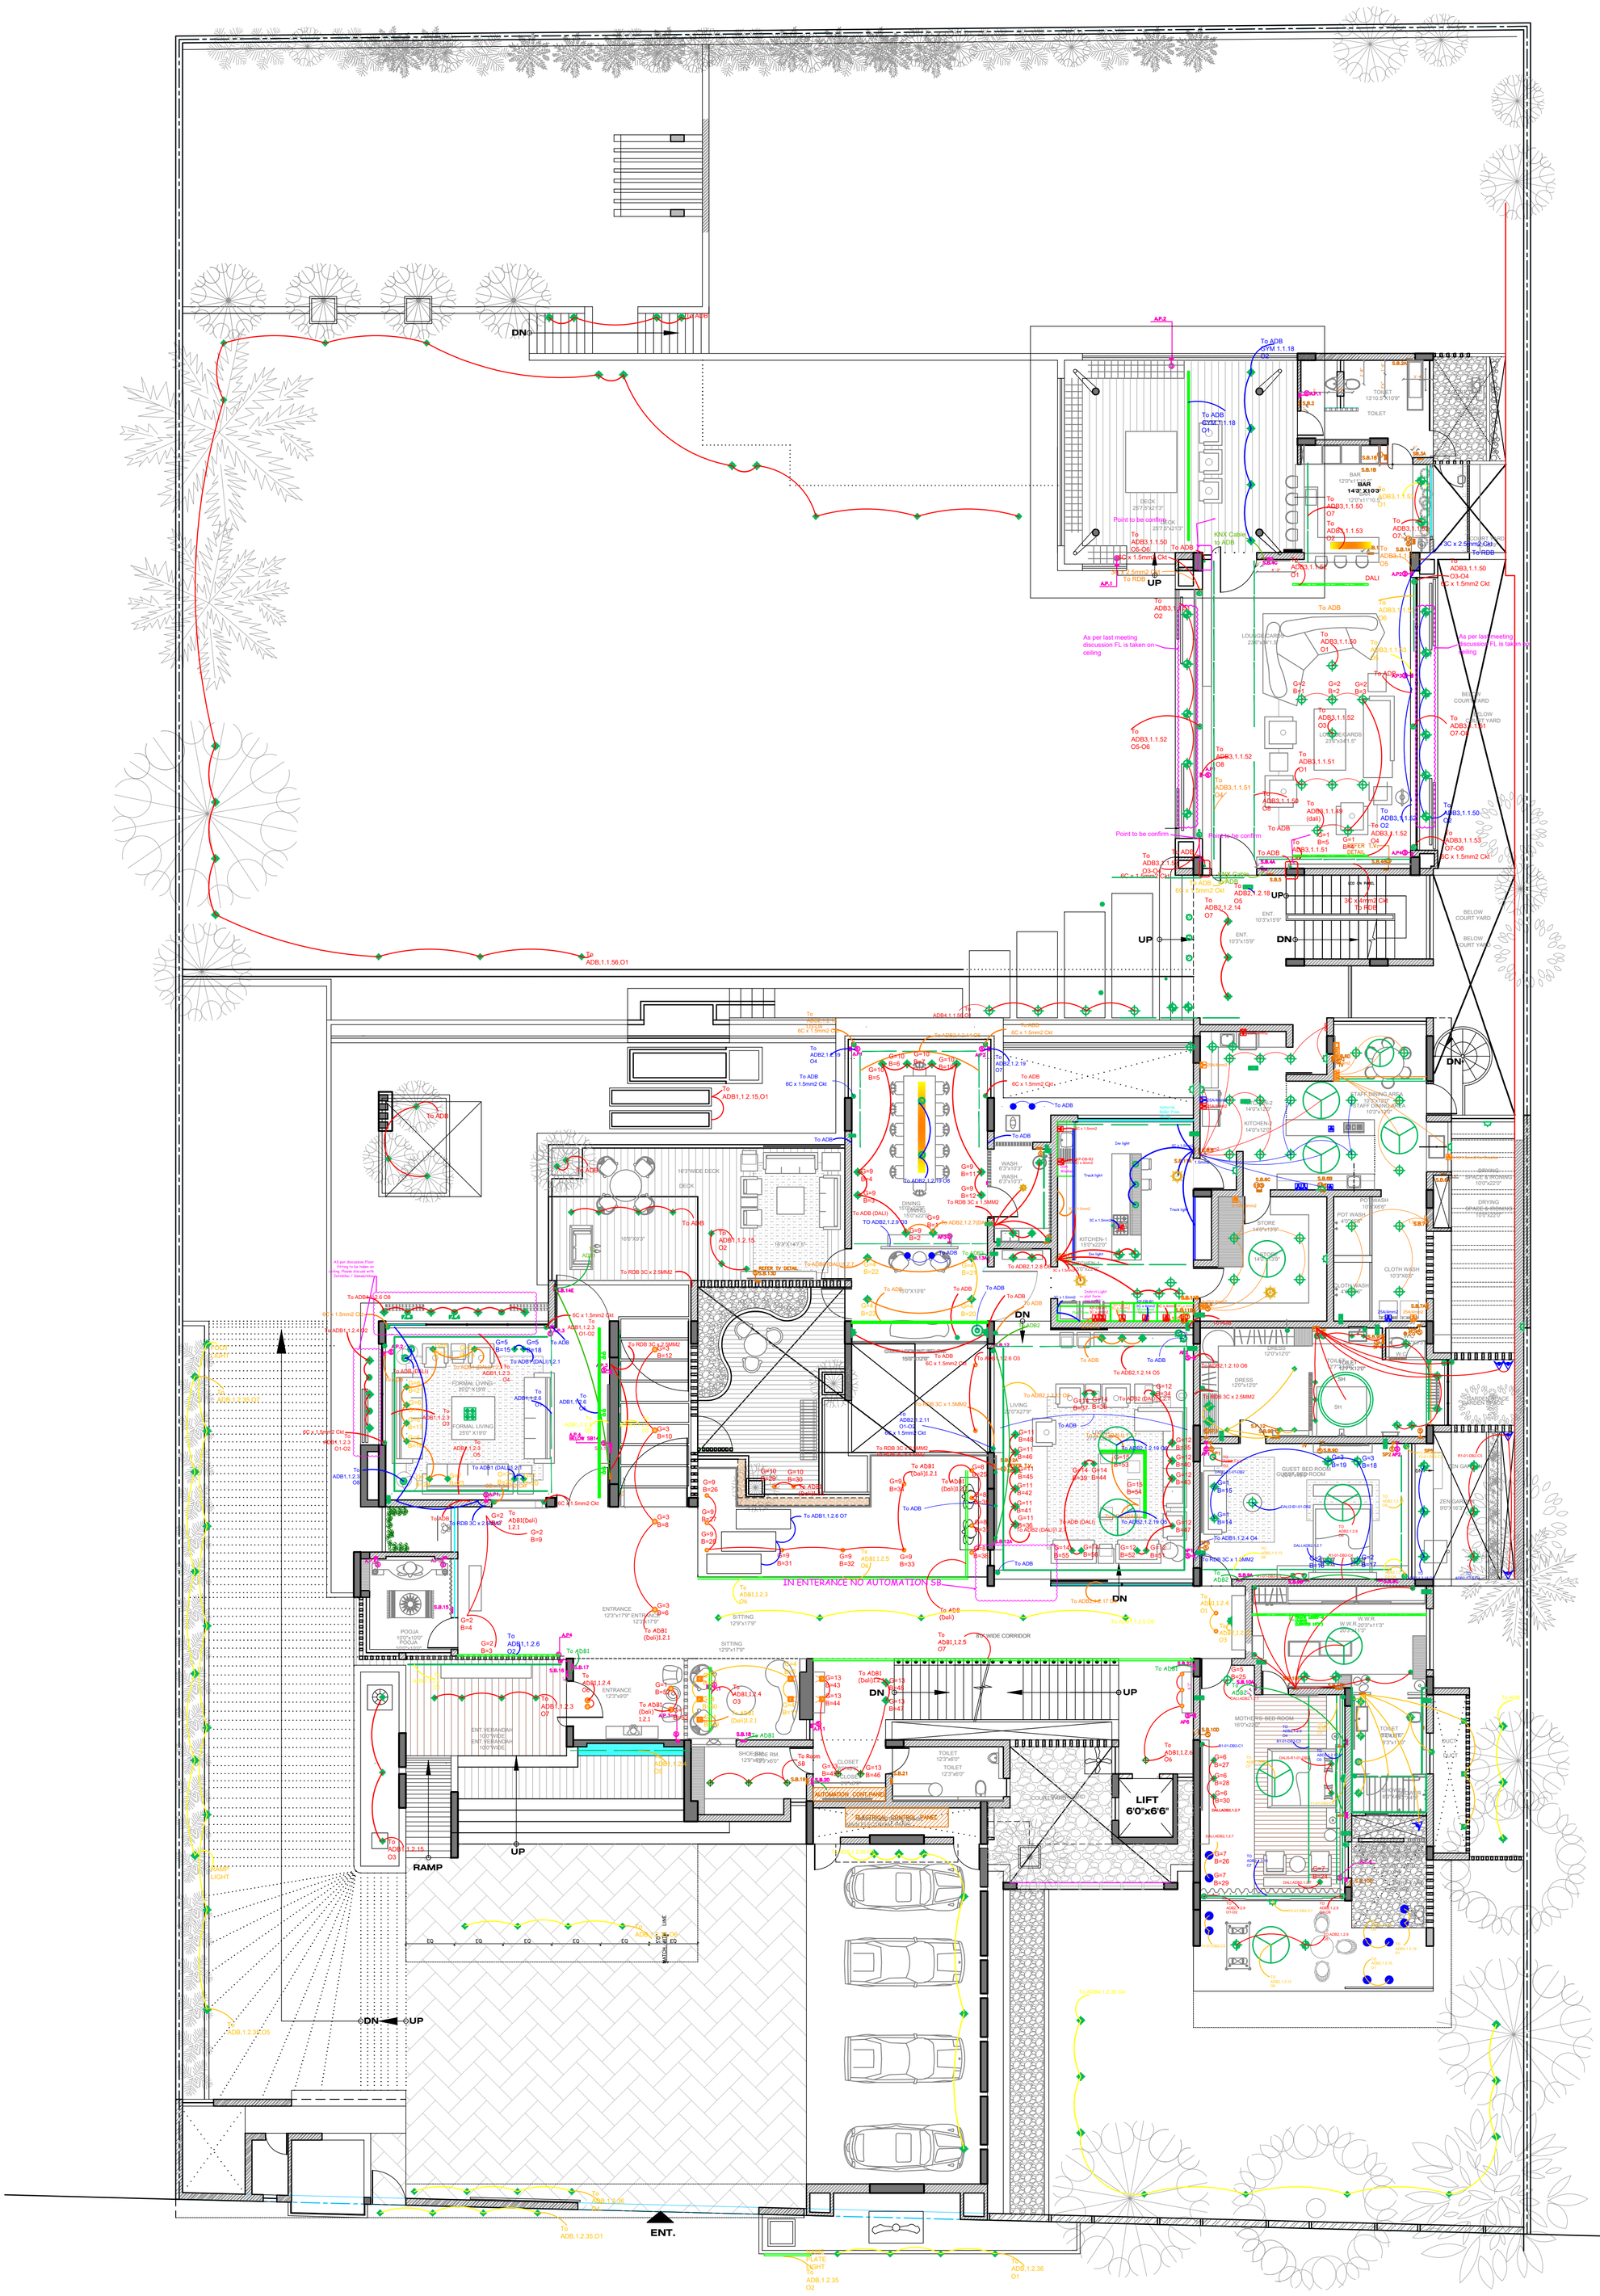

LEGEND:-

G	GROUP
B	BALLAST
O	OUTPUT

NOTE :

REVISION	0.1

PROJECT NAME

CHANDRAVILLA

DRAWING TITLE

AUTOMATION LAYOUT (GROUND FLOOR)

DATE : 22-12-2018

DRAWN BY : DIVYESH MODI

APPROVED BY : MAULIK PATEL

Future Automation Solutions

SOLUTIONS FOR SIMPLIFIED LIVING

RESIDENCE FOR MR JATIN GUPTA

GROUND FLOOR