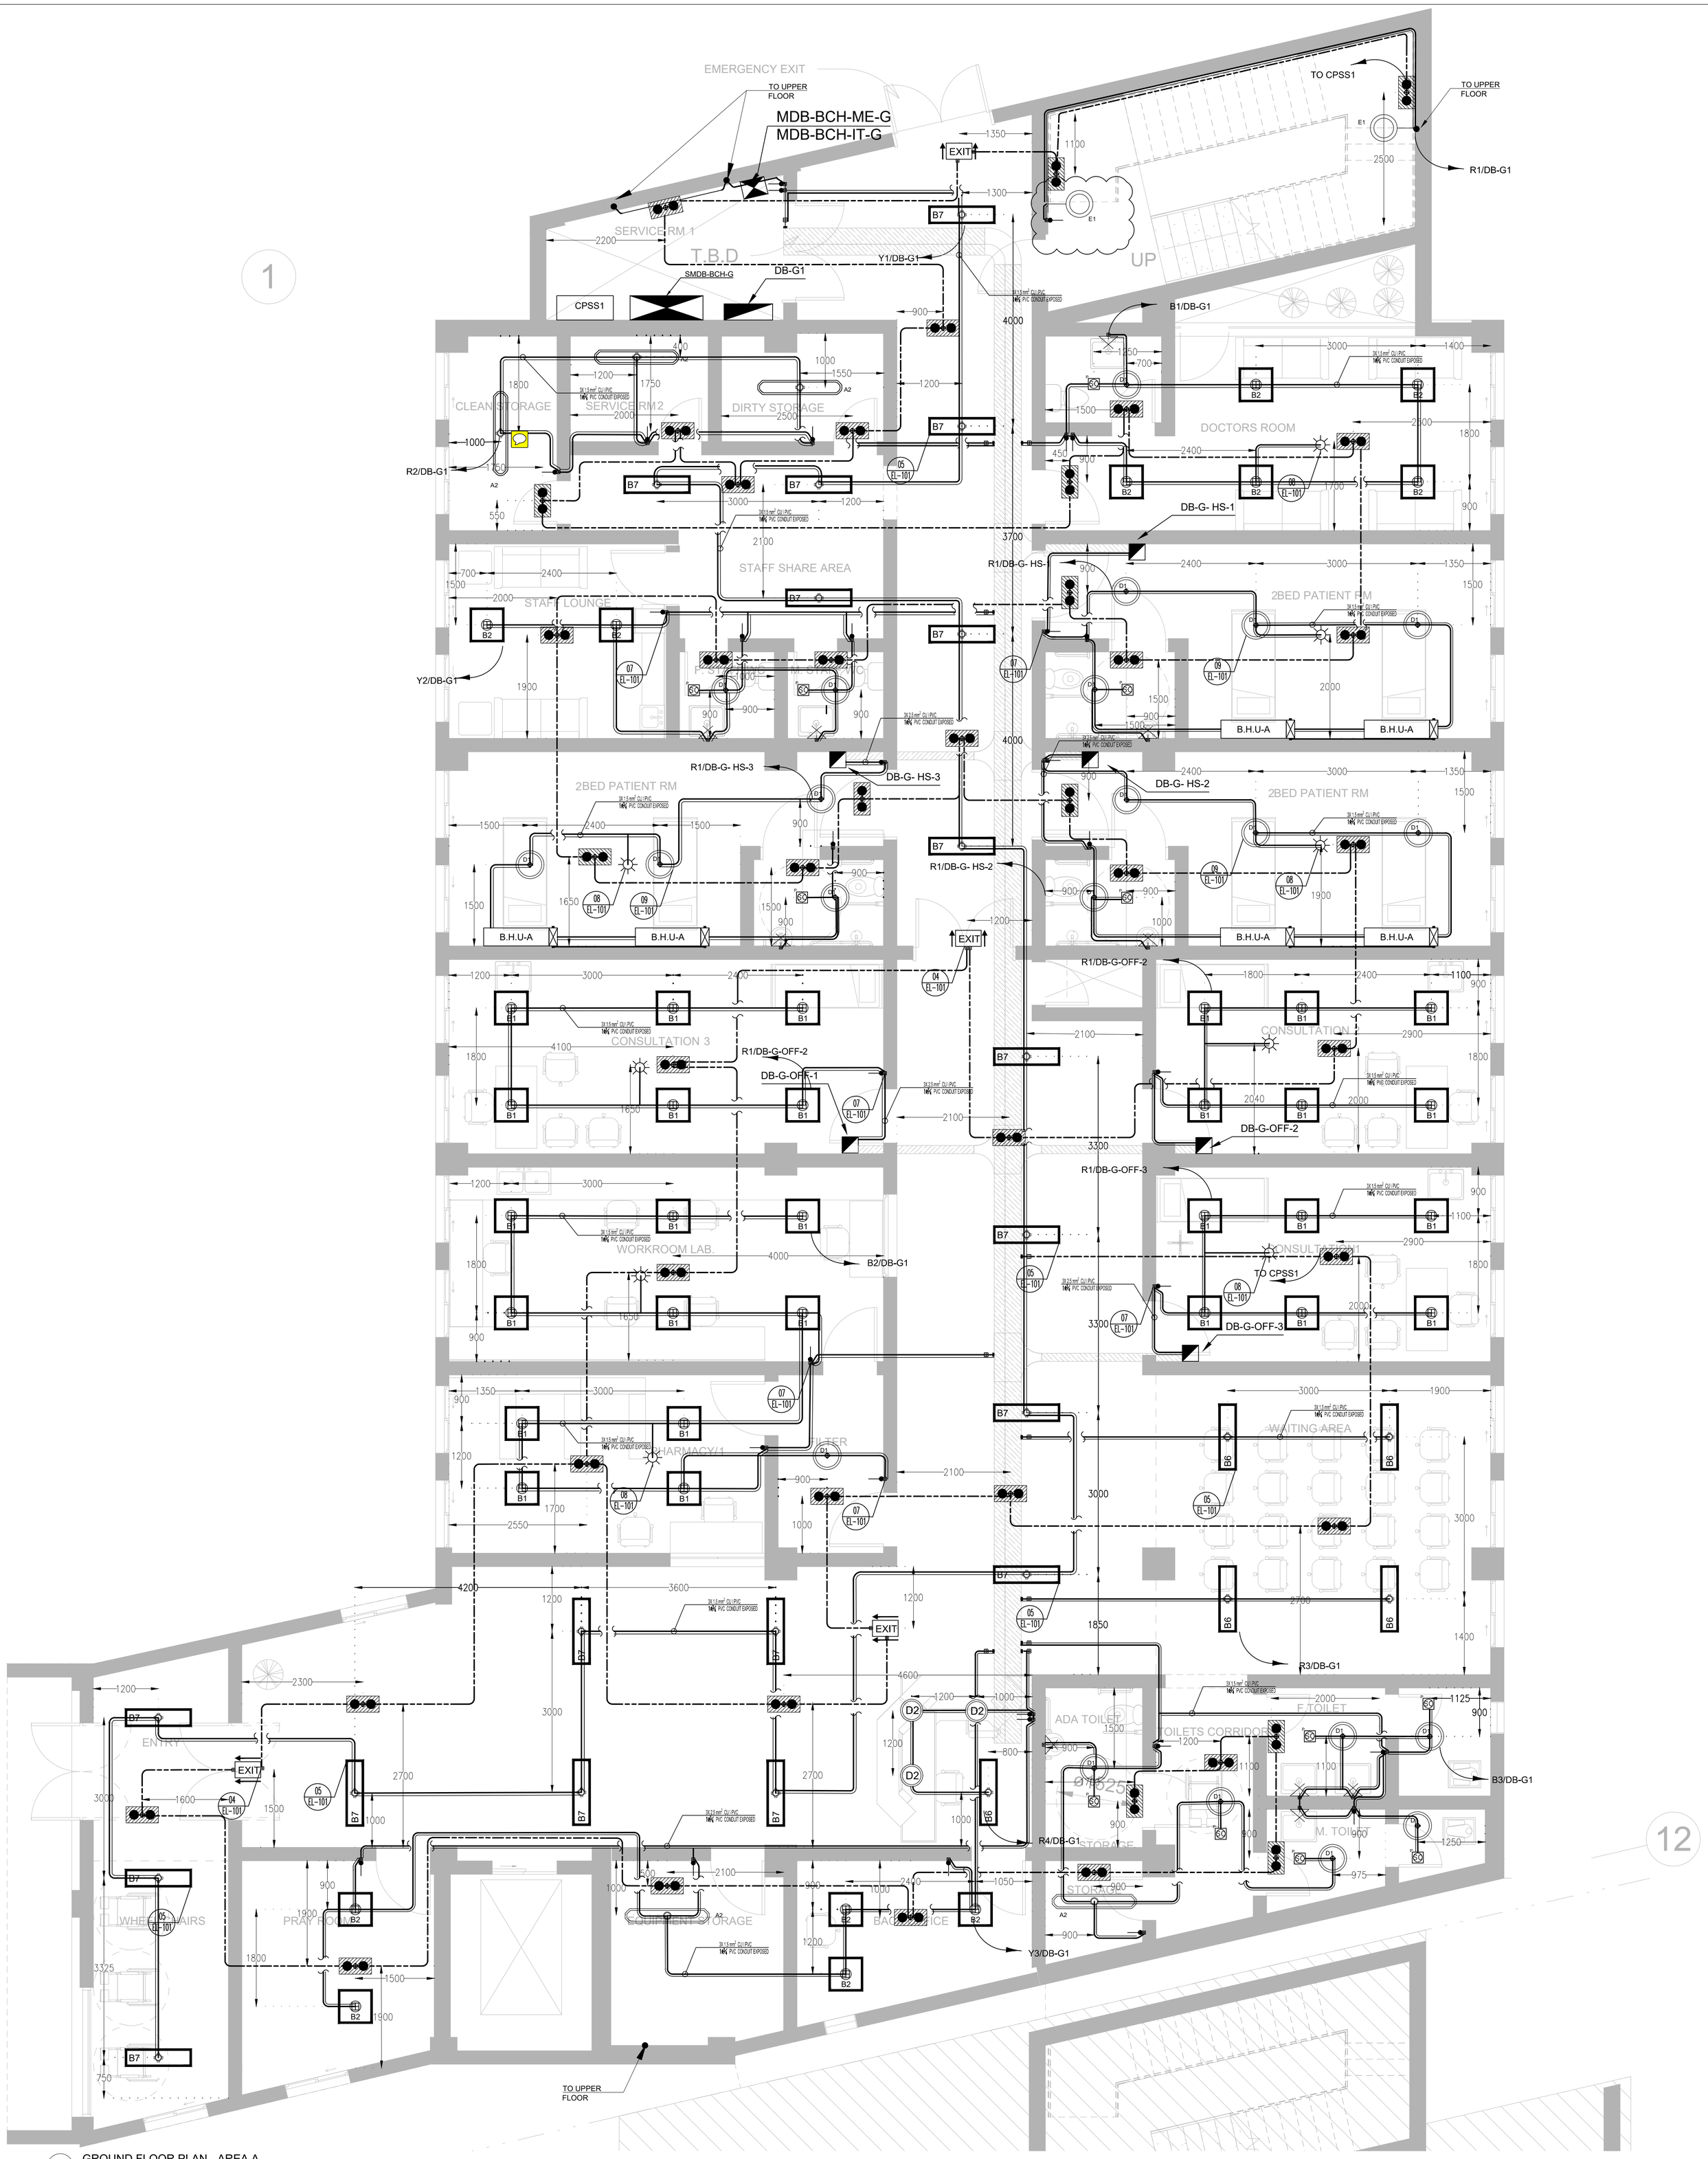

1 GROUND FLOOR PLAN - AREA A

1 : 50